ZBA APPLICATION PLAN
FOR MAX E LLC
19 I STREET
HAMPTON, NH

SCALE:1"=20' JULY 5, 2011
REVISED AUGUST 15, 2013

STOCKTON SERVICES
HAMPTON, NH
SHEET 1 OF 2
EXISTING CONDITIONS

THE PURPOSE OF THIS PLAN IS TO CERTIFY TO EXISTING AND PROPOSED BUILDING SETBACKS FOR ZONING BOARD OF ADJUSTMENT APPLICATION ONLY. NO OTHER REPRESENTATION IS INTENDED OR IMPLIED.

OWNER OF RECORD:
MAX E LLC
21 LONGWOOD DRIVE
HAMPTON, NH 03842
TAX MAP 290 LOT 101
ZONING CLASS: ~~BS~~
LOT AREA: 5000 SF±
RCRD 3442-2126
RCRD PLAN C21941
RCRD PLAN D12567

22-22 1/2 I STREET CONDOMINIUM
N/F TOMASO & MARIA PALERMO
N/F KEVOTA REALTY LLC
TAX MAP 290 LOT 76

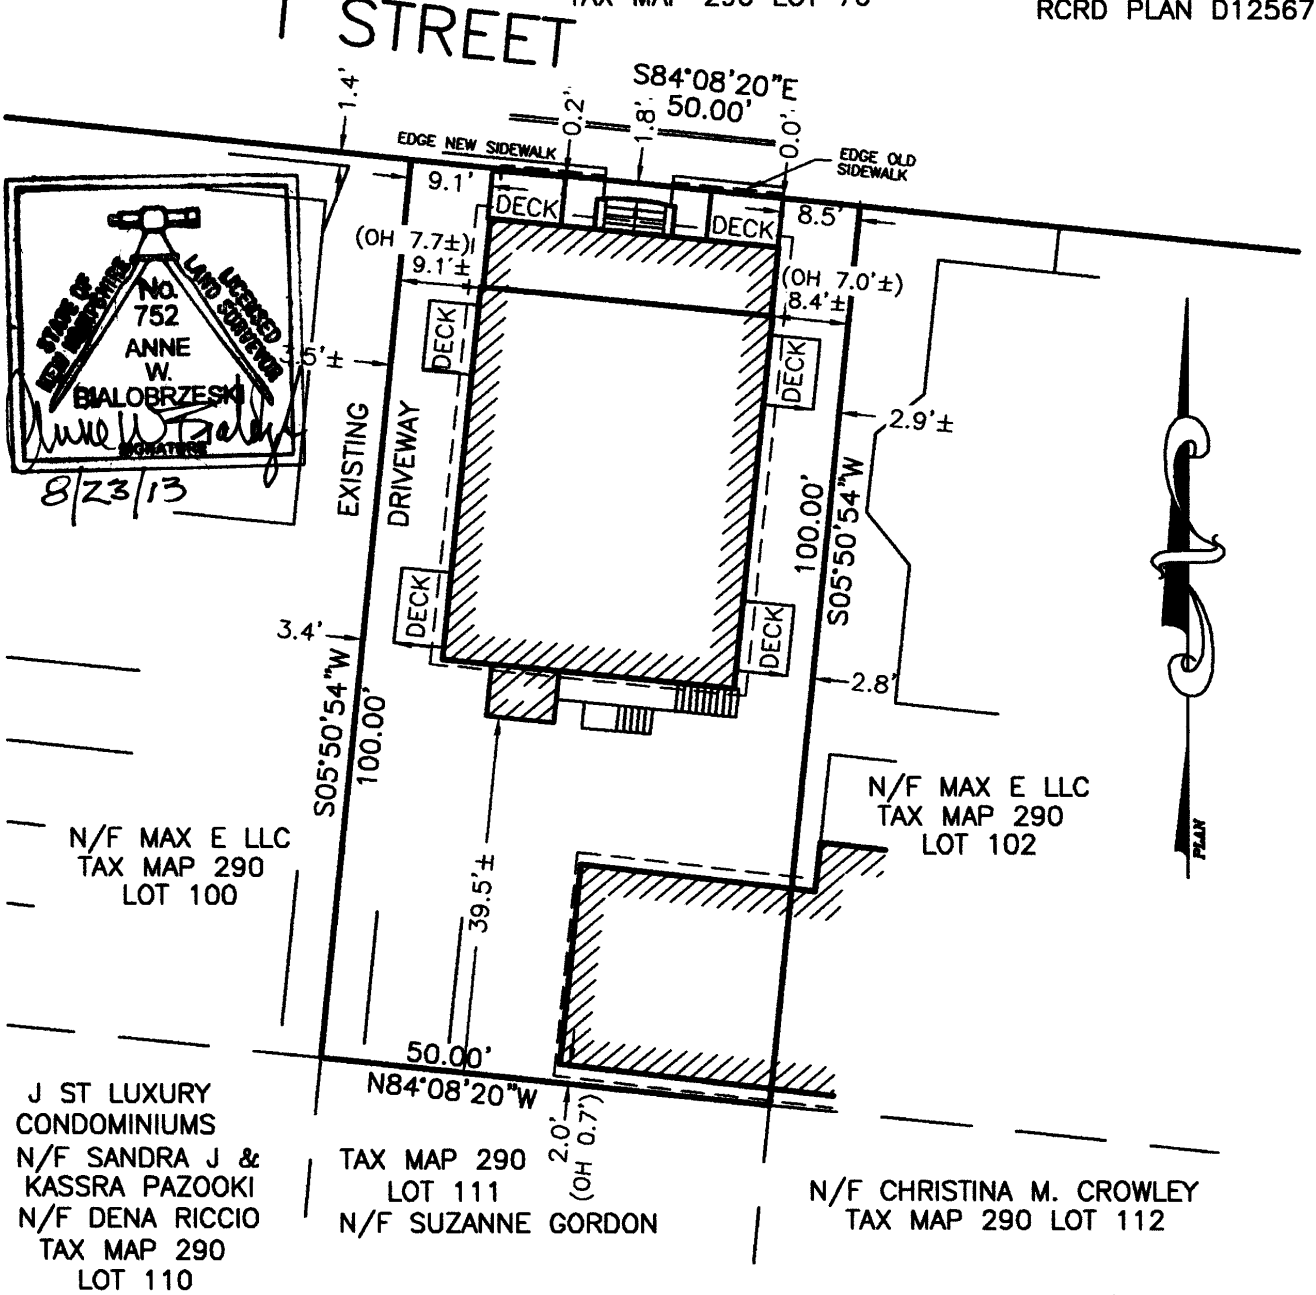

N/F MAX E LLC
TAX MAP 290
LOT 100

N/F MAX E LLC
TAX MAP 290
LOT 102

J ST LUXURY
CONDOMINIUMS
N/F SANDRA J &
KASSRA PAZOOKI
N/F DENA RICCIO
TAX MAP 290
LOT 110

TAX MAP 290
LOT 111
N/F SUZANNE GORDON

N/F CHRISTINA M. CROWLEY
TAX MAP 290 LOT 112

622 EXISTING

ZBA APPLICATION PLAN
FOR MAX E LLC
19 I STREET
HAMPTON, NH

SCALE:1"=20' MAY 3, 2012
REVISED AUG 15, 2013
STOCKTON SERVICES
HAMPTON, NH
SHEET 2 – PROPOSED

THE PURPOSE OF THIS PLAN IS TO CERTIFY TO EXISTING AND PROPOSED BUILDING SETBACKS FOR ZONING BOARD OF ADJUSTMENT APPLICATION ONLY. NO OTHER REPRESENTATION IS INTENDED OR IMPLIED.

OWNER OF RECORD:
MAX E LLC
21 LONGWOOD DRIVE
HAMPTON, NH 03842
TAX MAP 290 LOT 101
ZONING CLASS: ~~BS~~
LOT AREA: 5000 SF±
RCRD 3442–2126
RCRD PLAN C21941
RCRD PLAN D12567

22–22 1/2 I STREET CONDOMINIUM
N/F TOMASO & MARIA PALERMO
N/F KEVOTA REALTY LLC
TAX MAP 290 LOT 76

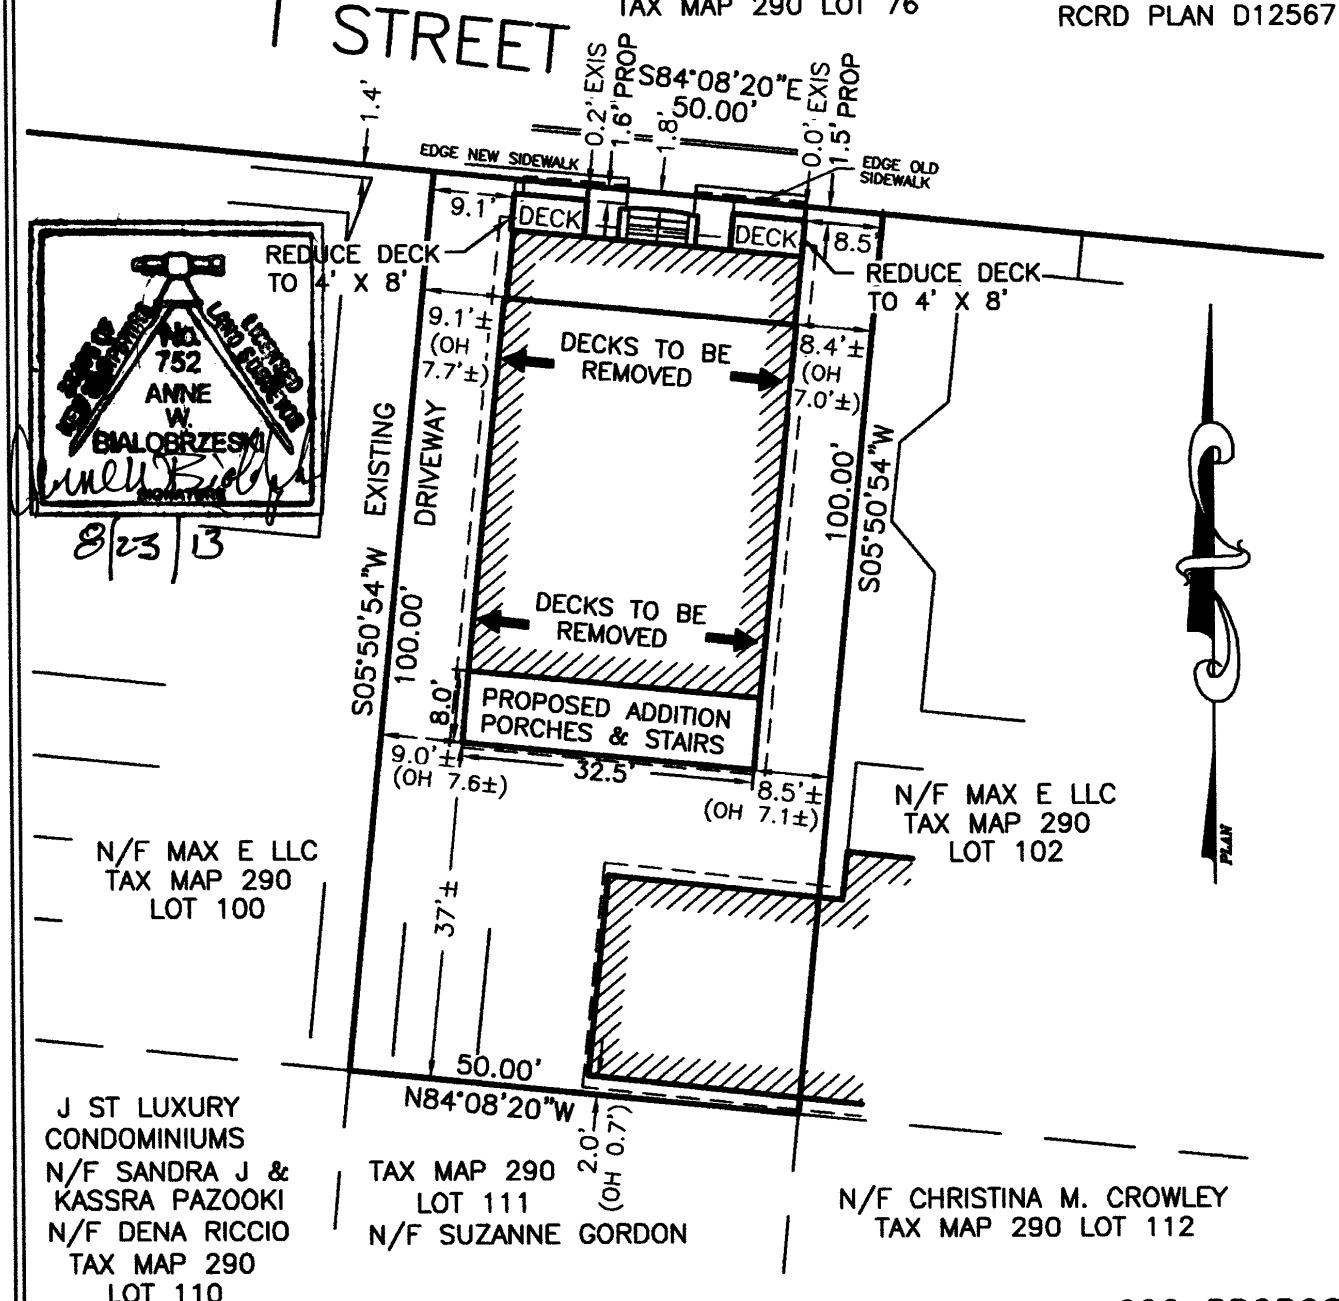

N/F MAX E LLC
TAX MAP 290
LOT 102

N/F MAX E LLC
TAX MAP 290
LOT 100

J ST LUXURY CONDOMINIUMS
N/F SANDRA J & KASSRA PAZOOKI
N/F DENA RICCIO
TAX MAP 290
LOT 110

TAX MAP 290
LOT 111
N/F SUZANNE GORDON

N/F CHRISTINA M. CROWLEY
TAX MAP 290 LOT 112

622 PROPOSED